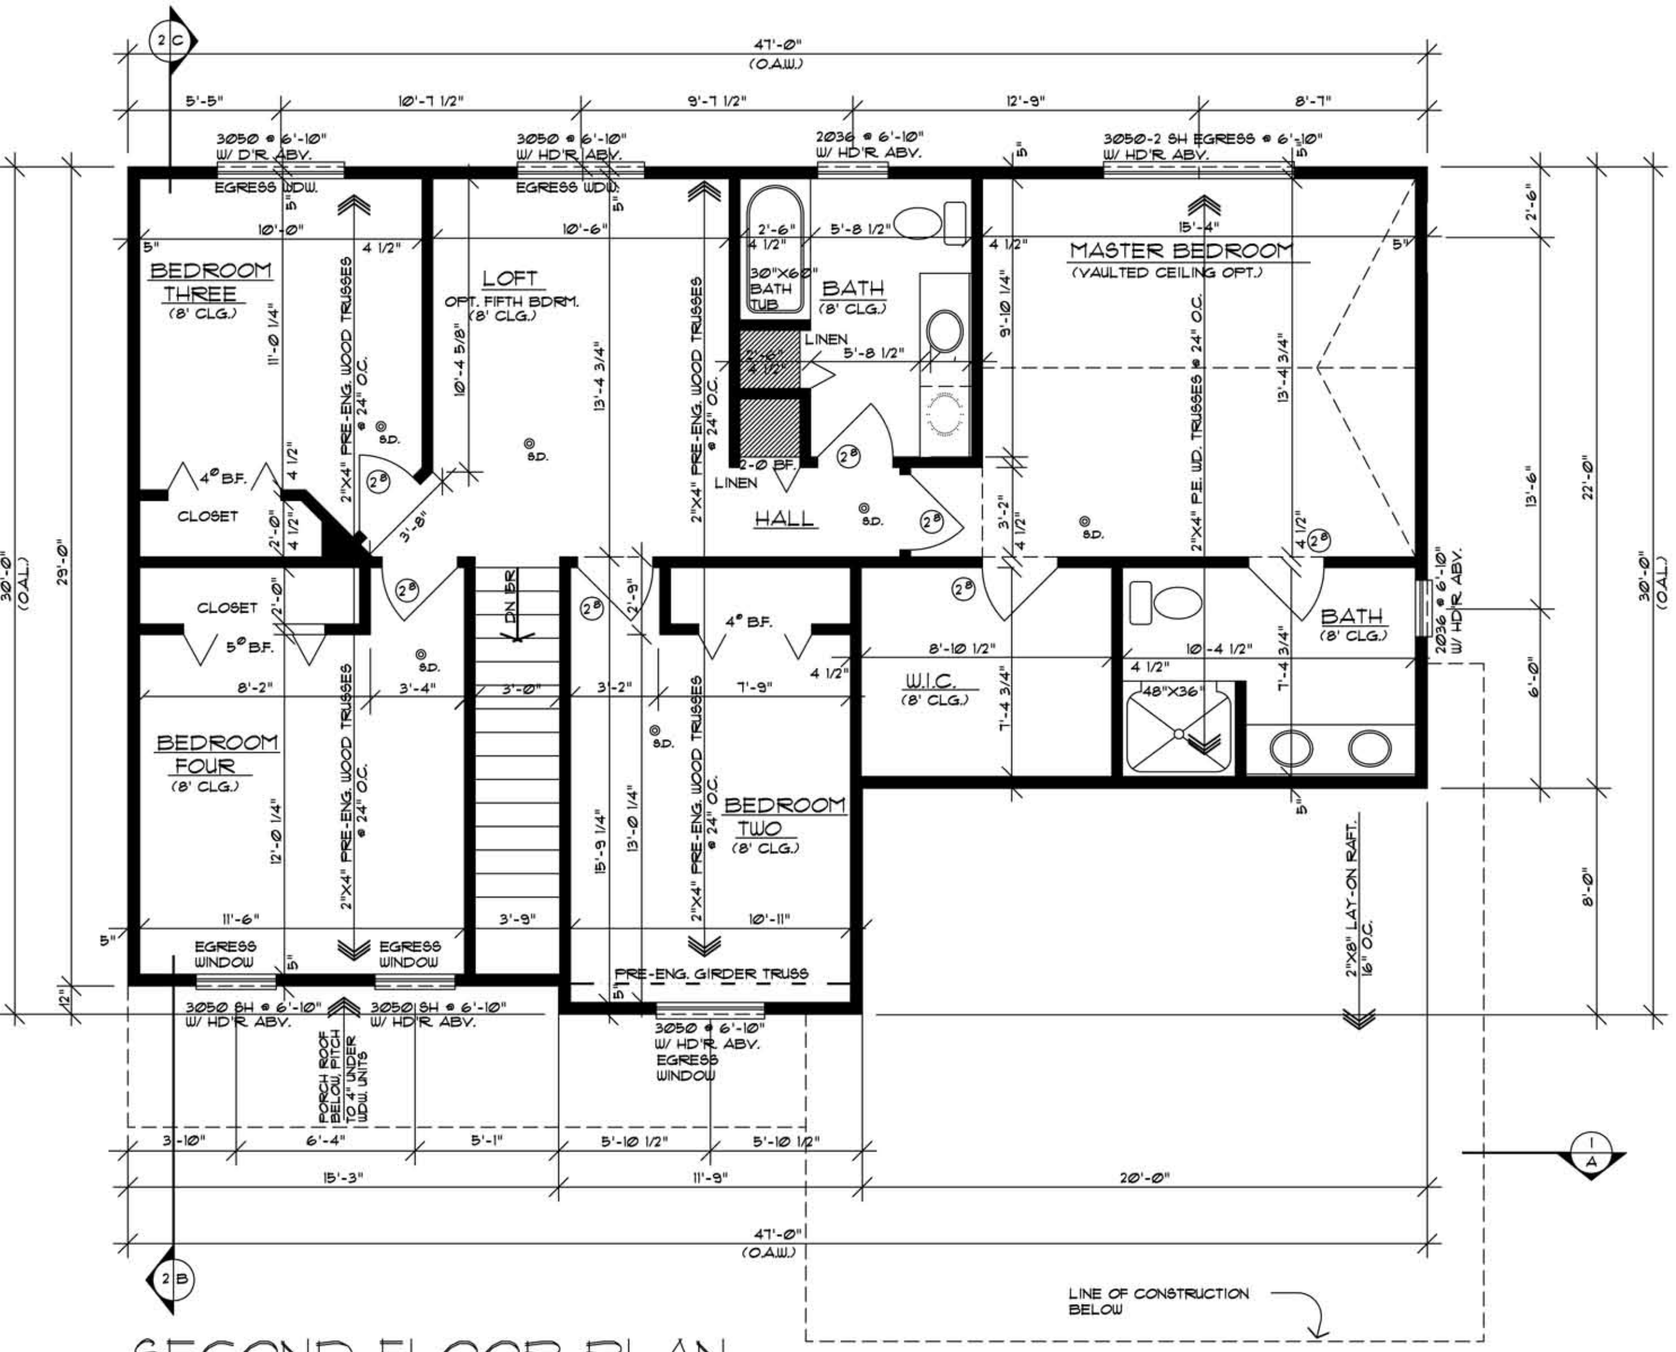

SECOND FLOOR PLAN

SCALE: 1/4"=1'-0"

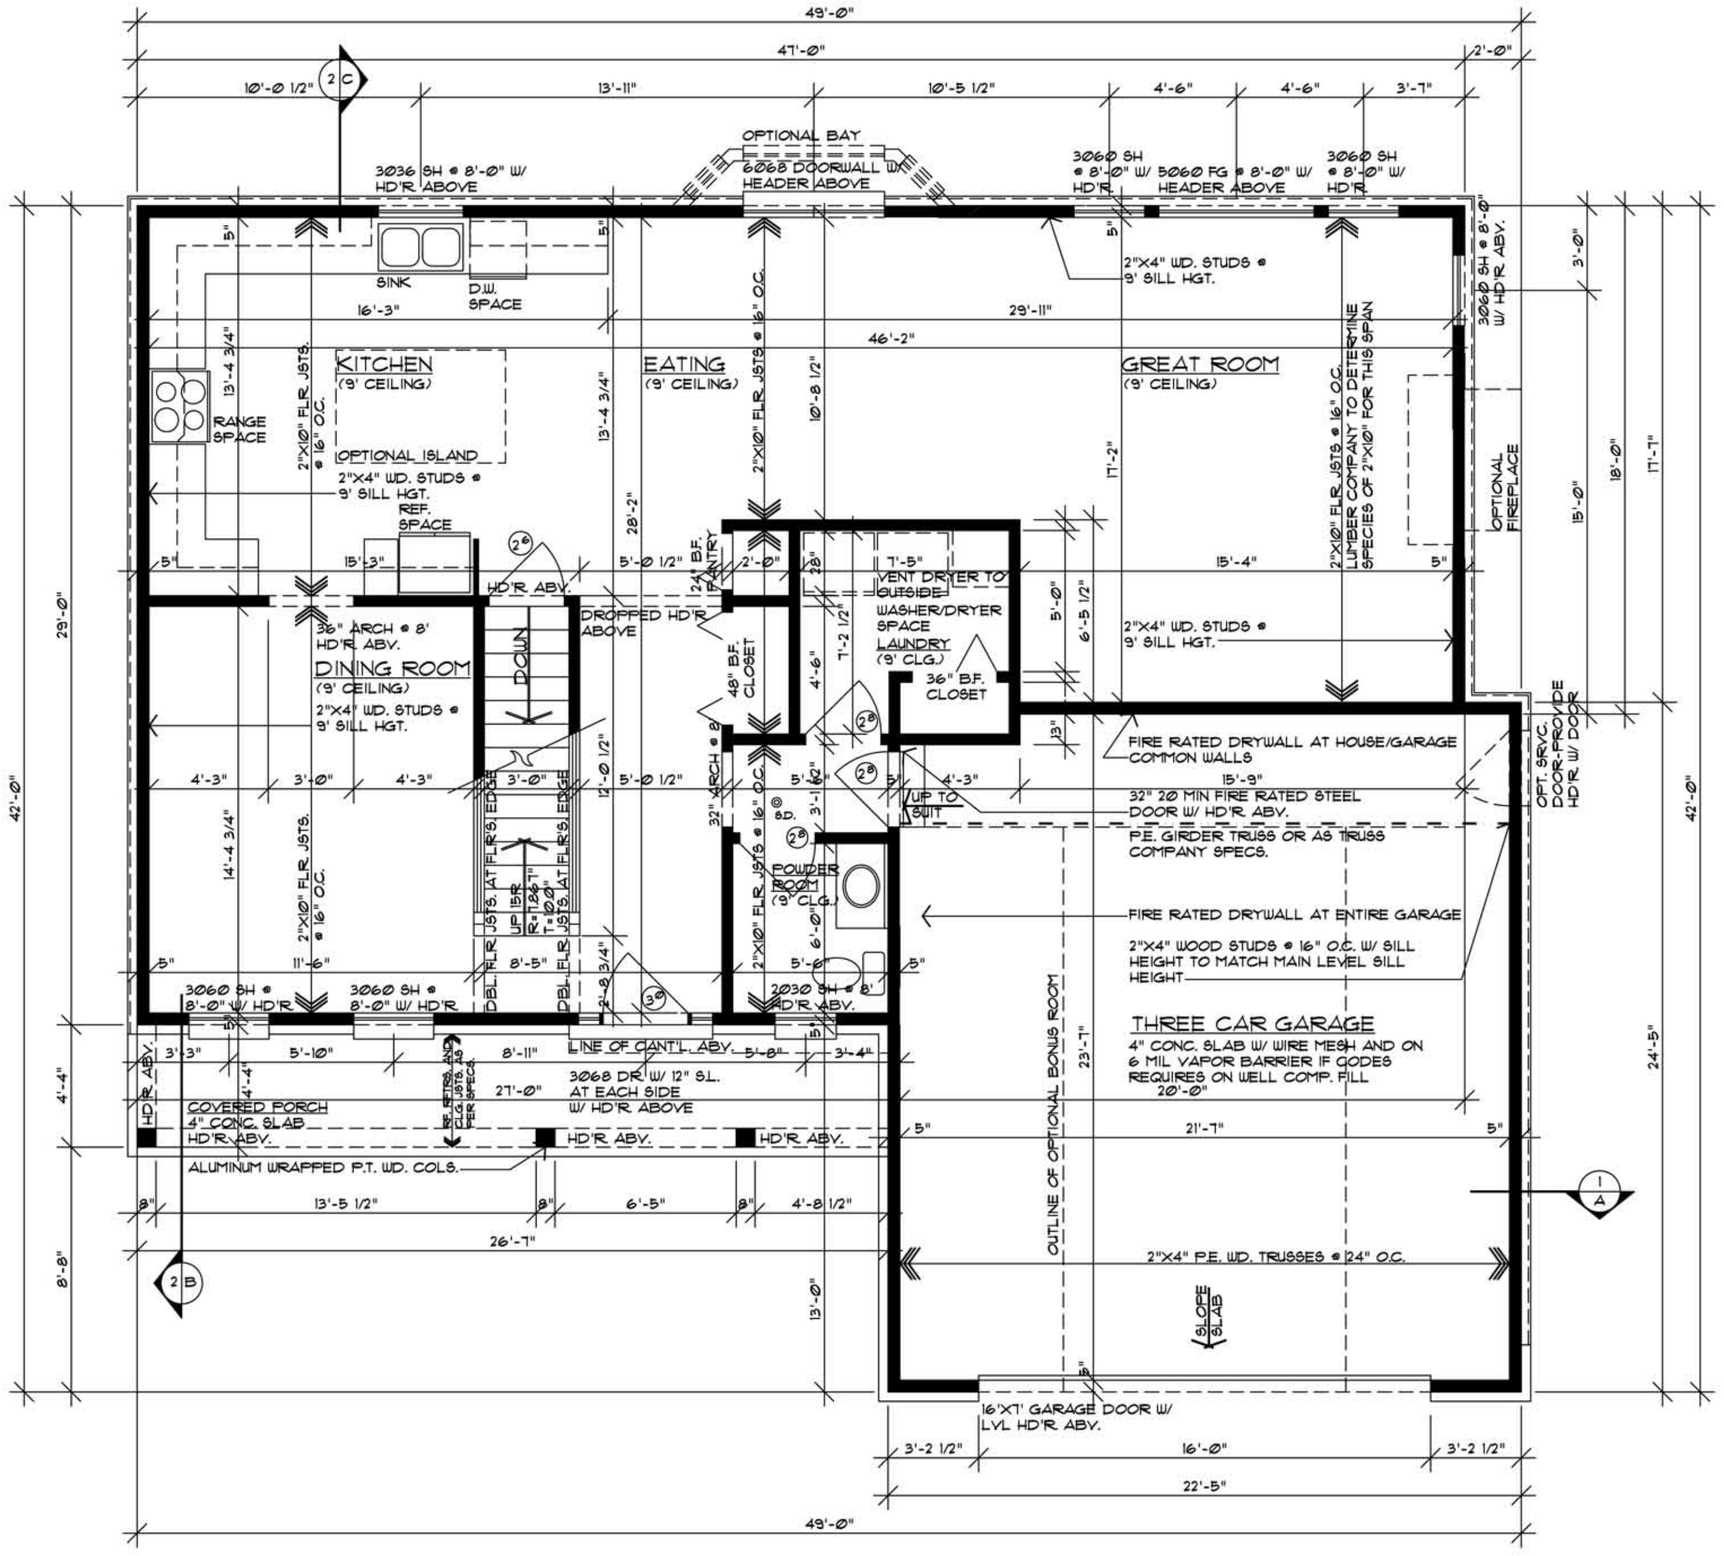

MAIN LEVEL FLOOR PLAN

SCALE: 1/4"=1'-0"

1178 SQUARE FEET - MAIN LEVEL ONLY
1160 SQUARE FEET - UPPER LEVEL ONLY
2338 SQUARE FEET TOTAL

HOME PLAN PROJECT:

OF FENTON ORCHARDS, FENTON TOWNSHIP, GENESEE COUNTY, MICHIGAN

MAIN LEVEL FLOOR PLAN
SCALE: 1/4"=1'-0"

WALL SECTION "2-B" & "2-C"
SCALE: 1/2"=1'-0"

Ascherl Design Group, Inc.
A Home Plan Design Company
Phone 248-755-6254
Fax 810-227-5248
Email:ascherldesigngroup@hotmail.com

DRAWING TYPE
☐ PRELIMINARY DATE:
■ FINAL DRAWINGS DATE: 05/28/2013

DRAWN BY: K.A.

ENGINEERED BY:

REVISIONS:

PAUL ELKOW BUILDING

THE CONNOR

JOB #: 13-0521

SHEET 2 OF 4